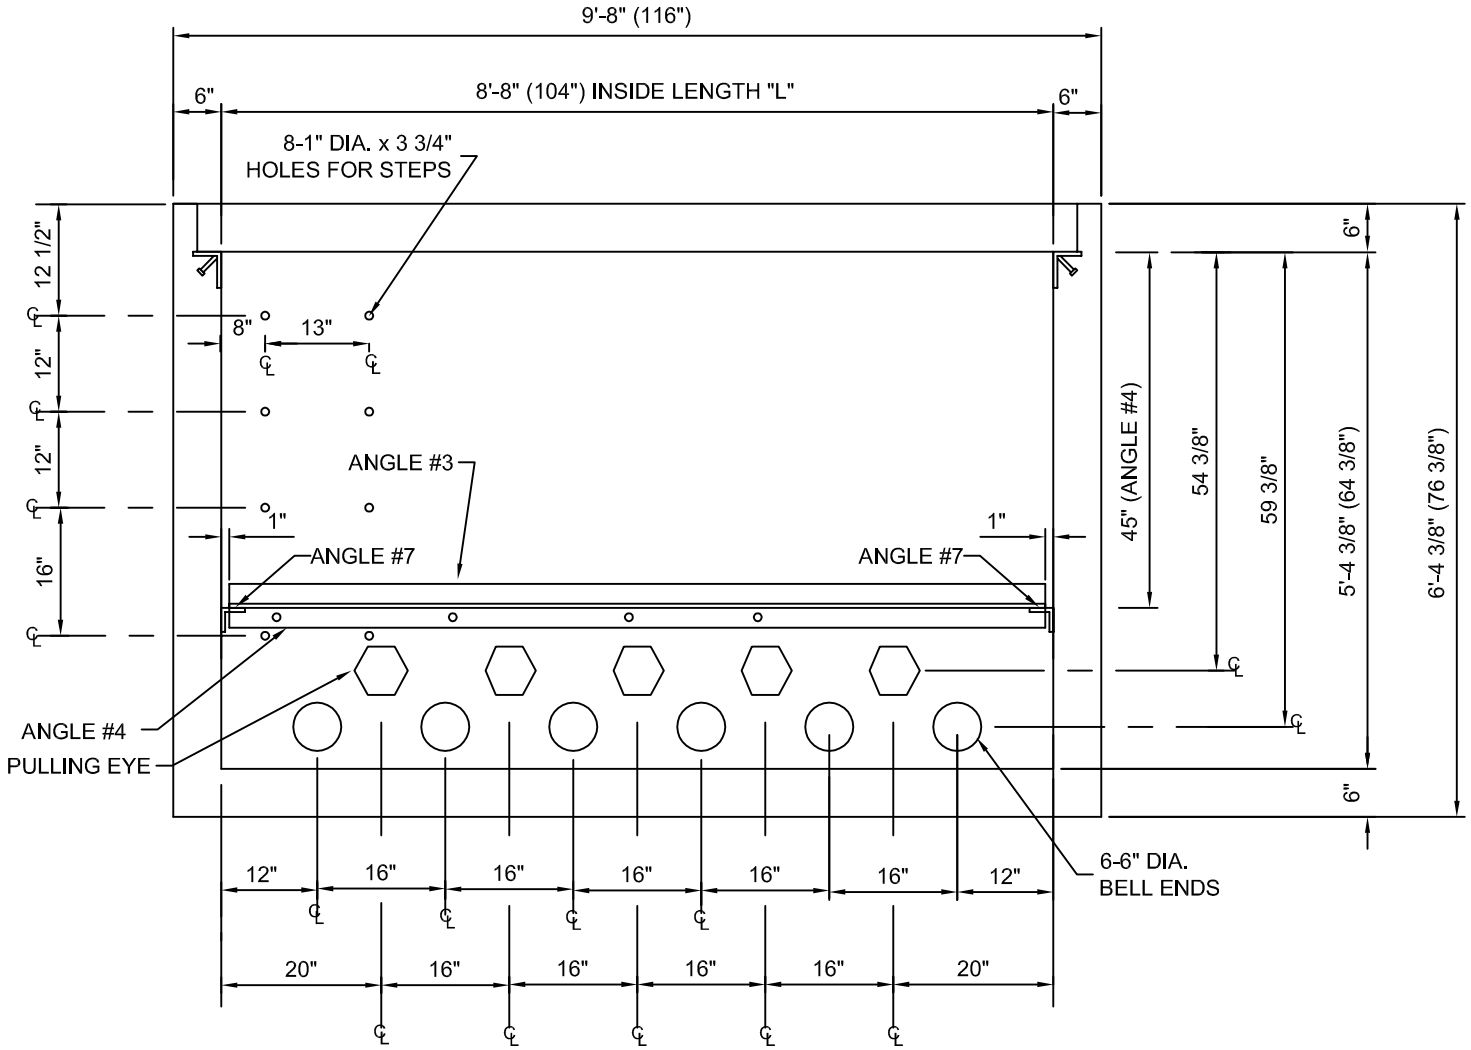

DETAIL SIDE "C"

(STANDING INSIDE BOX)

Trenwa Inc. 1419 ALEXANDRIA PIKE FORT THOMAS, KY. 41075 859-781-0831		
S&C ELECTRIC 15.5 KV VISTA SWITCHGEAR		
DETAIL VIEW C	Date 7/28/03	Dwg. No. 6-WAY-LD-C