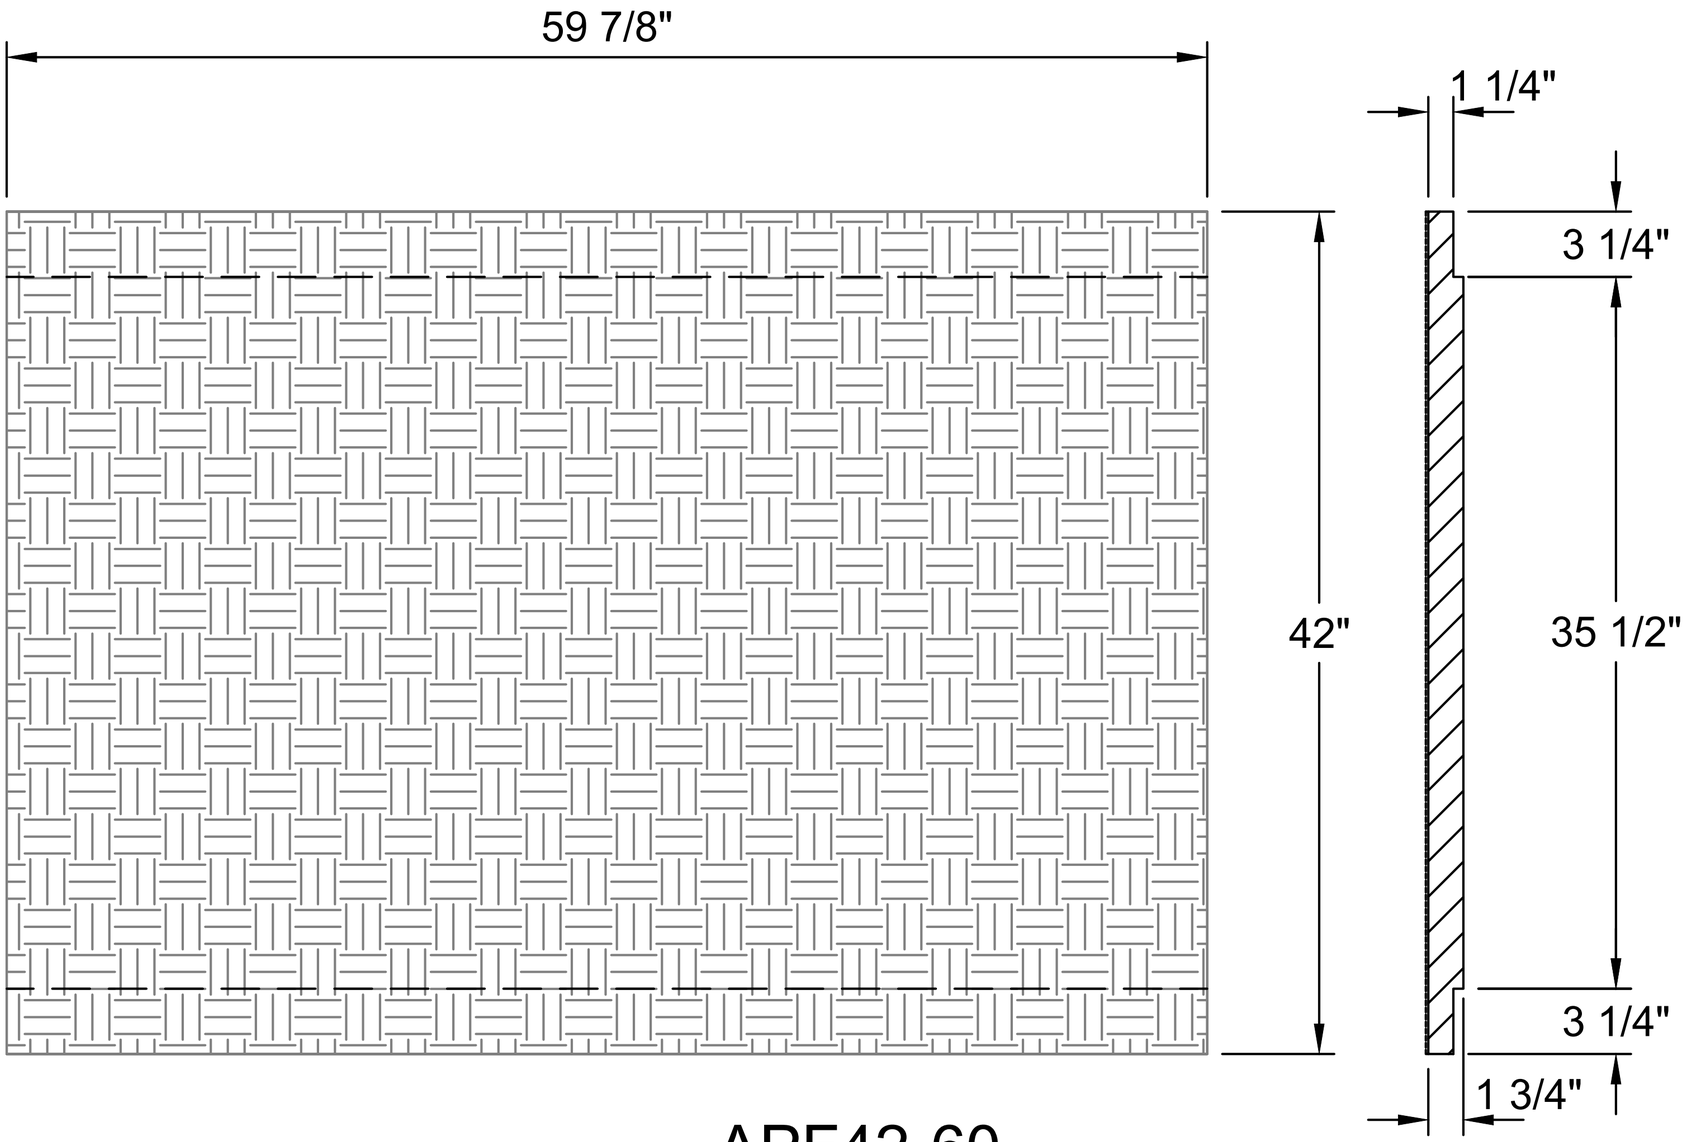

APF42-60

WEIGHT: 82 LBS

PEDESTRIAN RATED

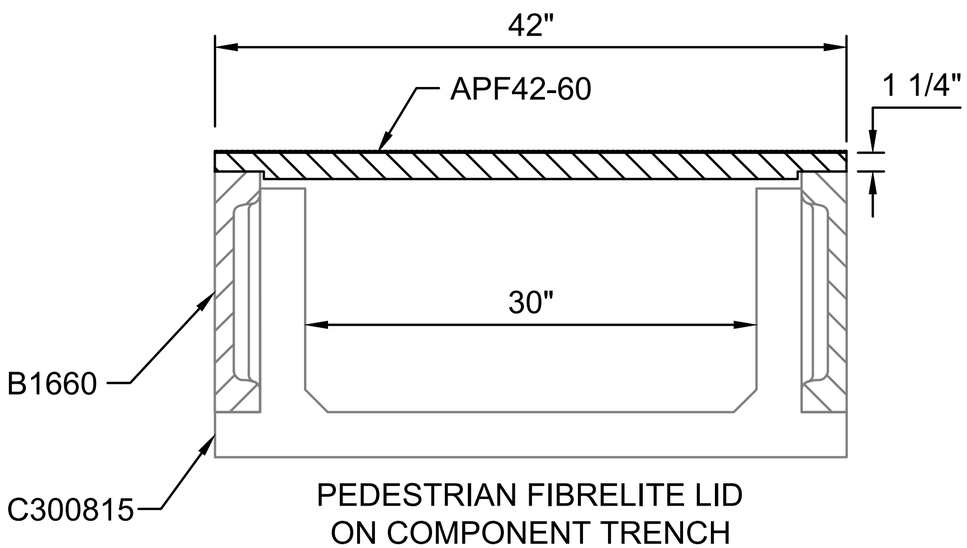

PEDESTRIAN FIBRELITE LID
ON COMPONENT TRENCH

Trenwa.
PRECAST TRENCH SOLUTIONS

1419 ALEXANDRIA PIKE
FORT THOMAS, KY 41075
859-781-0831

PEDESTRIAN RATED FIBRELITE LID	DATE: 4/17/24
30" COMPONENT TRENCH	REV: 0