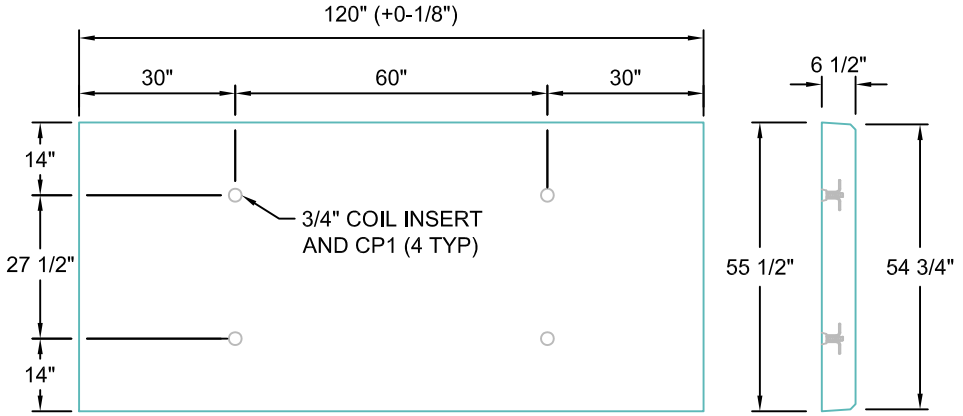

LHC48-120

SCALE: 1/2"=1'-0"
WEIGHT: 3650 #

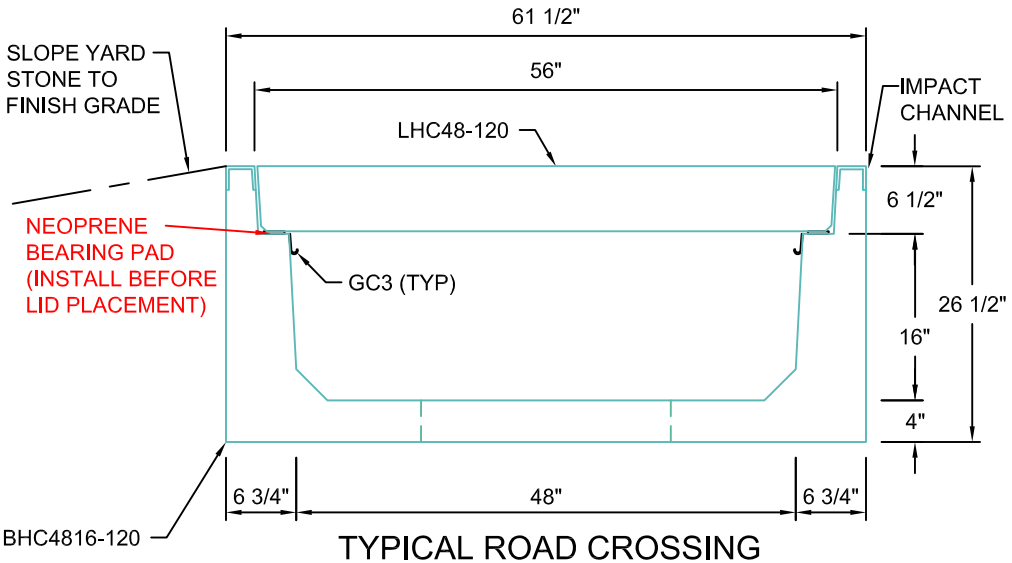

TYPICAL ROAD CROSSING SECTION 48"W x 16"D

SCALE: 1"=1'-0"

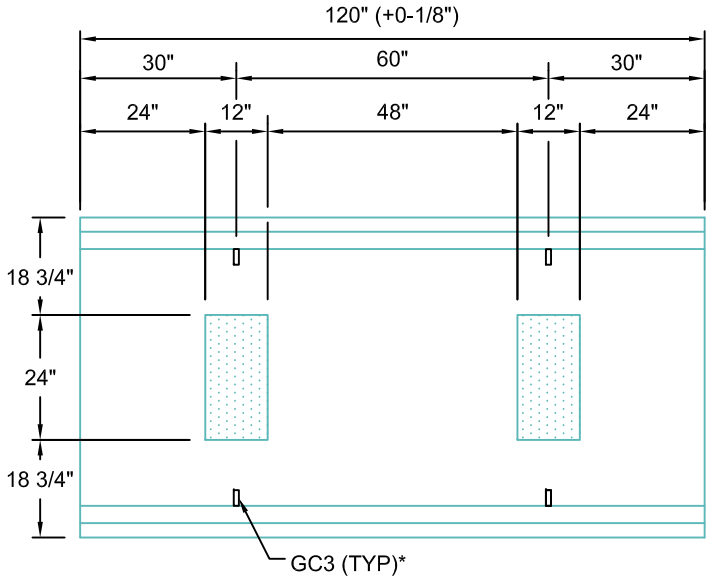

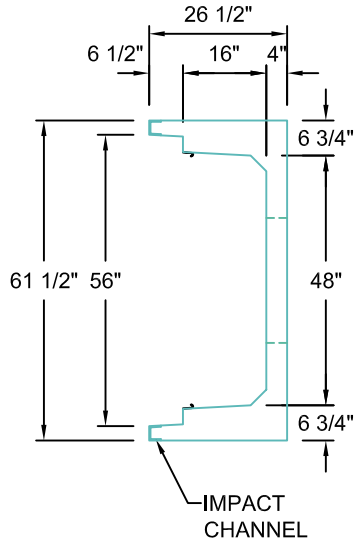

BHC4816-120

SCALE: 1/2" = 1'-0"
WEIGHT: 4915 #

AASHTO HS20 DESIGN
(32,000 LBS / AXLE)

*GC3 (GROUND CLIPS) OPTIONAL

Trenwa Inc.		
1419 ALEXANDRIA PIKE	FORT THOMAS, KY 41075	859-781-0831
TYPICAL ROAD CROSSING BASE, LID & SECTION FOR 48" WIDE x 16" DEEP TRENCH		
Date: 5/5/16		Dwg. No. BHC4816-120