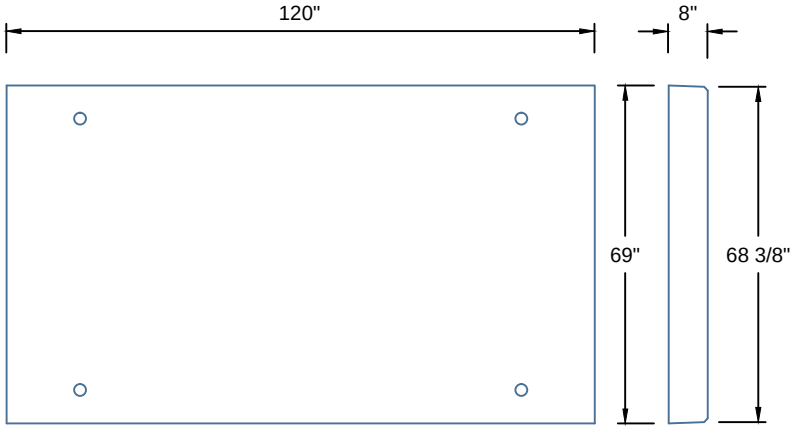

LHC6024-120

SCALE: 1/2"=1'-0"

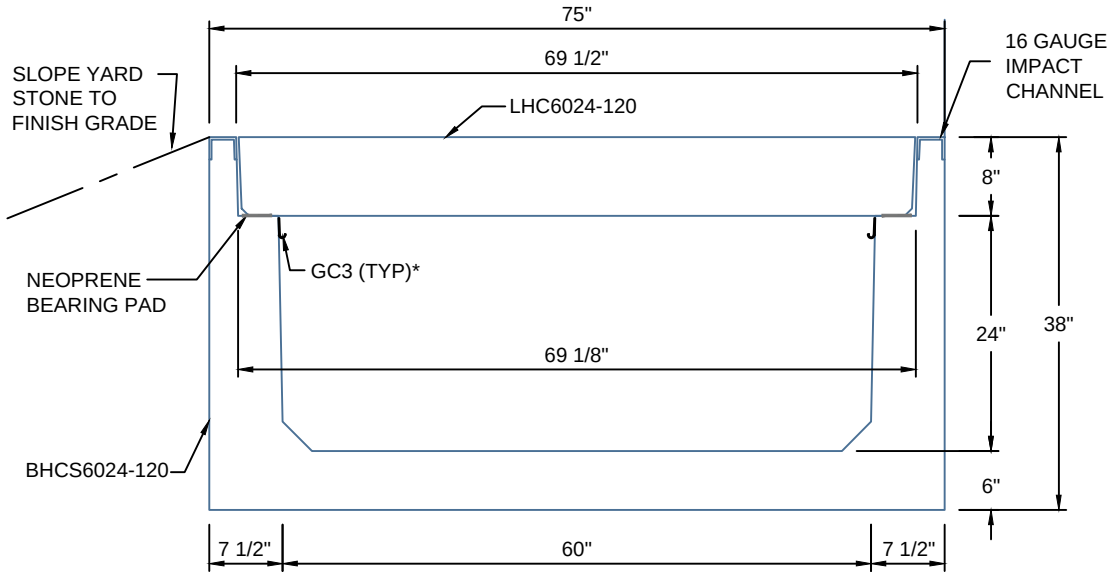

TYPICAL ROAD CROSSING
SECTION 60"W x 24"D

SCALE: 1"=1'-0"

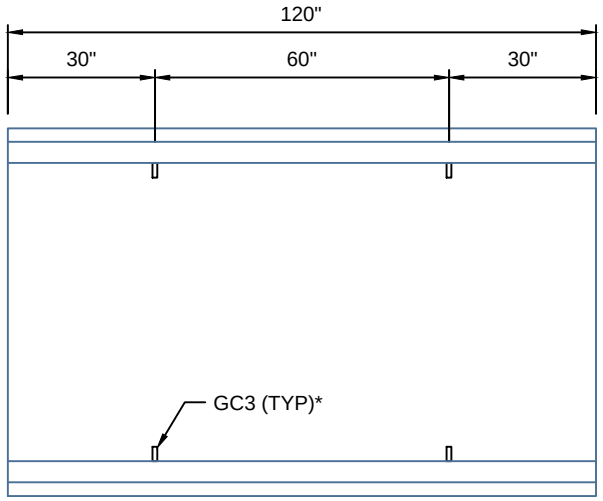

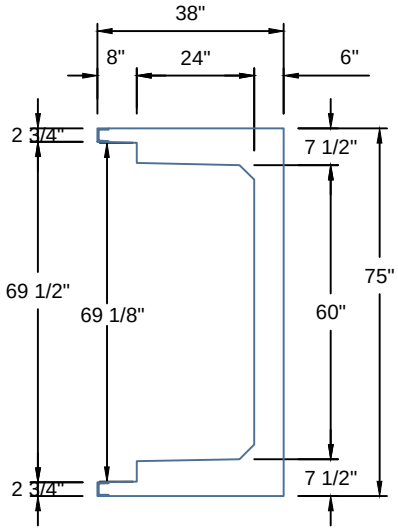

BHCS6024-120

SCALE: 1/2"=1'-0"

*GC3 (GROUND CLIPS) OPTIONAL

AASHTO HS20 DESIGN
(32,000 LBS / AXLE)

Trenwa Inc.

1419 ALEXANDRIA PIKE FORT THOMAS, KY 41075 859-781-0831

TYPICAL ROAD CROSSING BASE, LID &
SECTION FOR 60" WIDE x 24" DEEP TRENCH

Date:	Dwg. No.
5/7/2017	BHCS6024-120