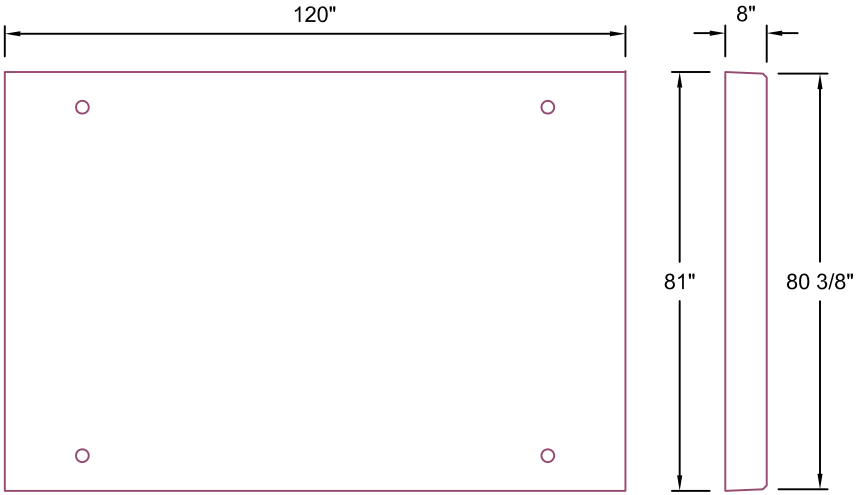

LHC7218-120

SCALE: 1/2"=1'-0"

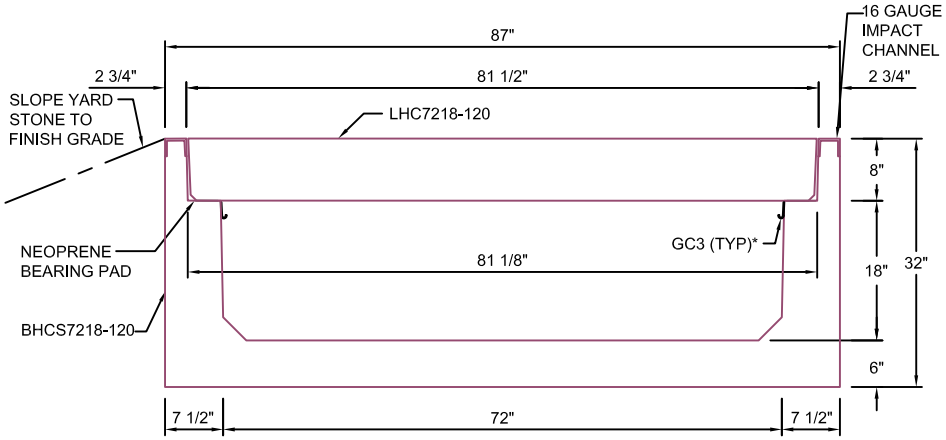

TYPICAL ROAD CROSSING
SECTION 72"W x 18"D

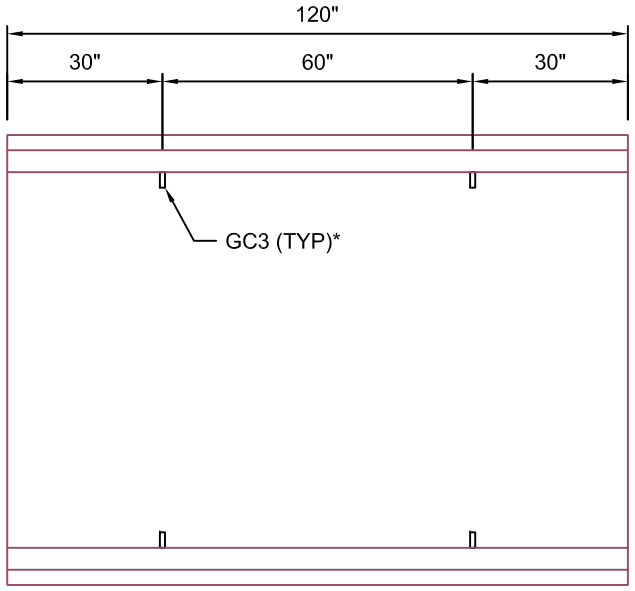

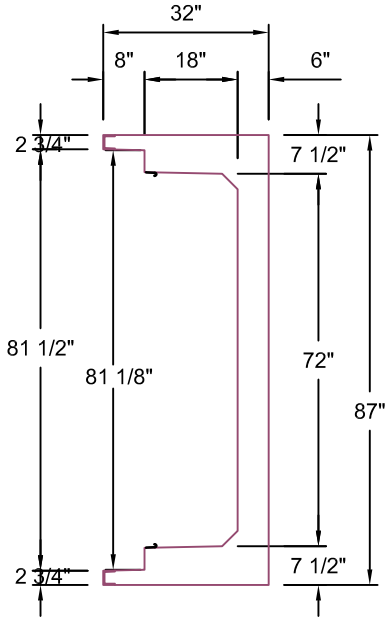

BHCS7218-120

SCALE: 1/2"=1'-0"

MANUFACTURED LENGTH IS 1/8"
LESS THAN PART NUMBER.

*GC3 (GROUND CLIPS) OPTIONAL

AASHTO HS20 DESIGN
(32,000 LBS / AXLE)

Trenwa Inc.
1419 ALEXANDRIA PIKE FORT THOMAS, KY 41075 859-781-0831

TYPICAL ROAD CROSSING BASE, LID &
SECTION FOR 72" WIDE x 18" DEEP TRENCH

Date:	Dwg. No.
6/28/17	BHCS7218-120 STD