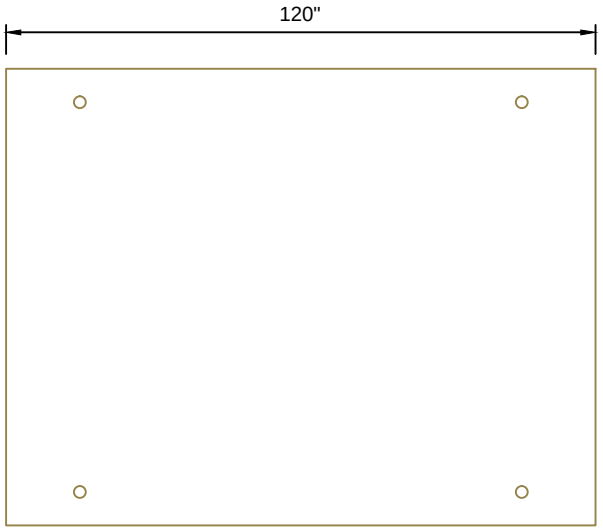

LHC8424-120

SCALE: 1/2"=1'-0"

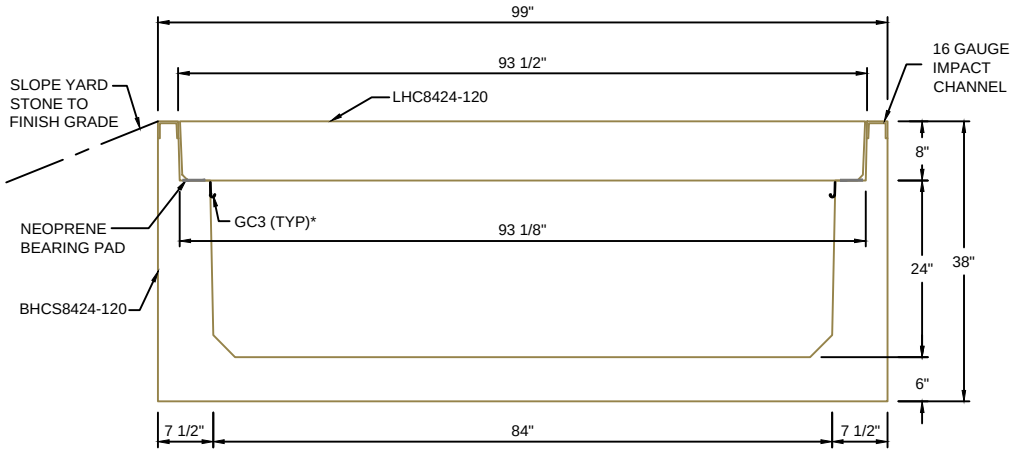

TYPICAL ROAD CROSSING SECTION 84"W x 24"D

SCALE: 1"=1'-0"

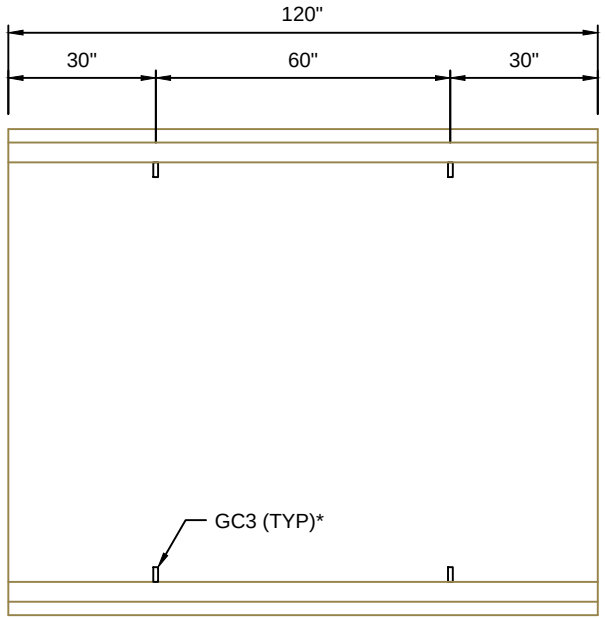

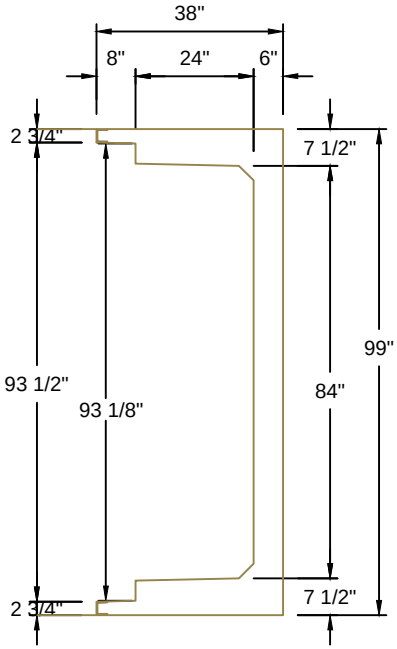

*GC3 (GROUND CLIPS) OPTIONAL

BHCS8424-120

SCALE: 1/2"=1'-0"

AASHTO HS20 DESIGN
(32,000 LBS / AXLE)

Trenwa Inc.
1419 ALEXANDRIA PIKE FORT THOMAS, KY 41075 859-781-0831

TYPICAL ROAD CROSSING BASE, LID & SECTION FOR 84" WIDE x 24" DEEP TRENCH

Date:	Dwg. No.
5/7/2017	BHCS8424-120