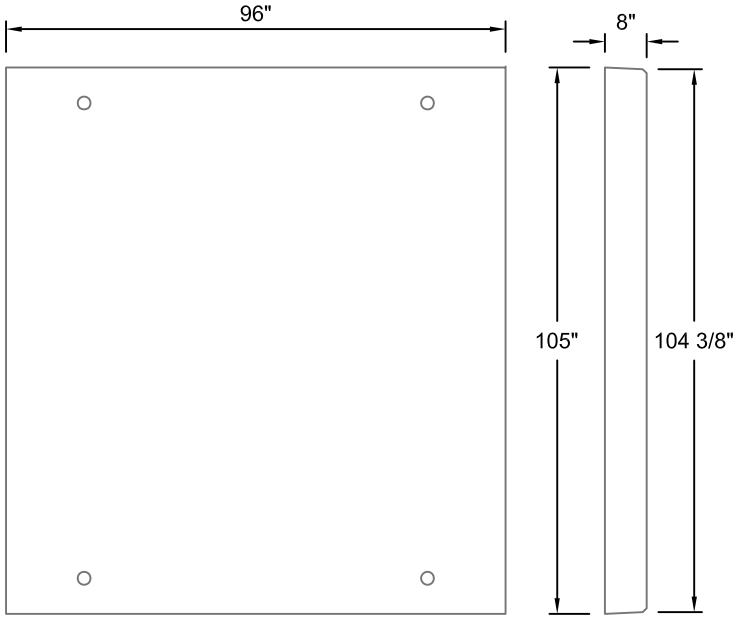

LHC9618-096

SCALE: 1/2"=1'-0"

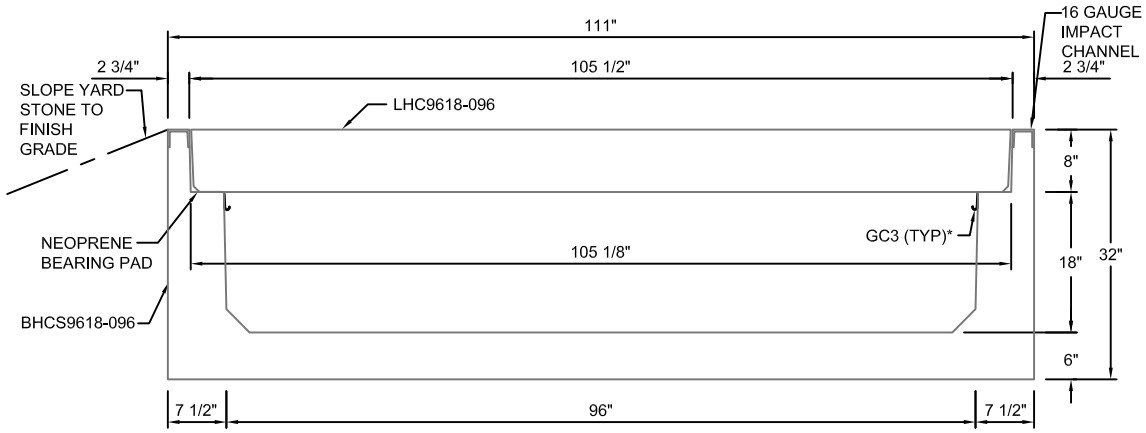

TYPICAL ROAD CROSSING SECTION 96"W x 18"D

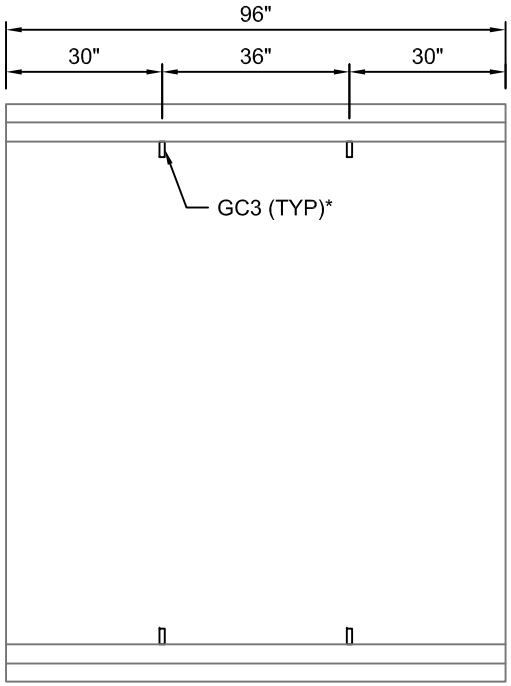

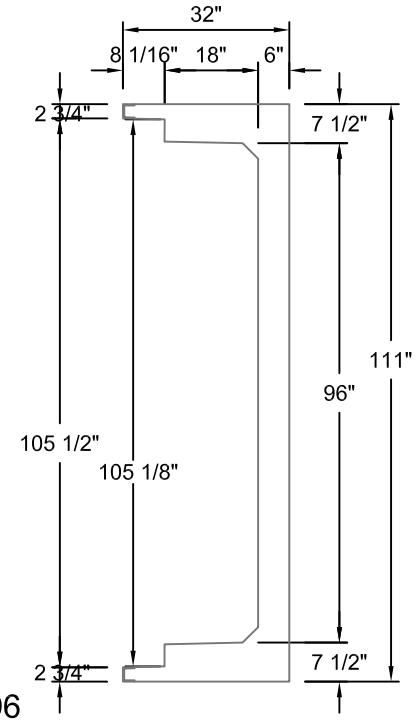

BHCS9618-096

SCALE: 1/2"=1'-0"

*GC3 (GROUND CLIPS) OPTIONAL

AASHTO HS20 DESIGN
(32,000 LBS / AXLE)

MANUFACTURED LENGTH IS 1/8" LESS THAN PART NUMBER.

Trenwa Inc.
1419 ALEXANDRIA PIKE FORT THOMAS, KY 41075 859-781-0831

TYPICAL ROAD CROSSING BASE, LID & SECTION FOR 96" WIDE x 18" DEEP TRENCH

Date:	Dwg. No.
5/7/2017	BHCS9618-096 STD