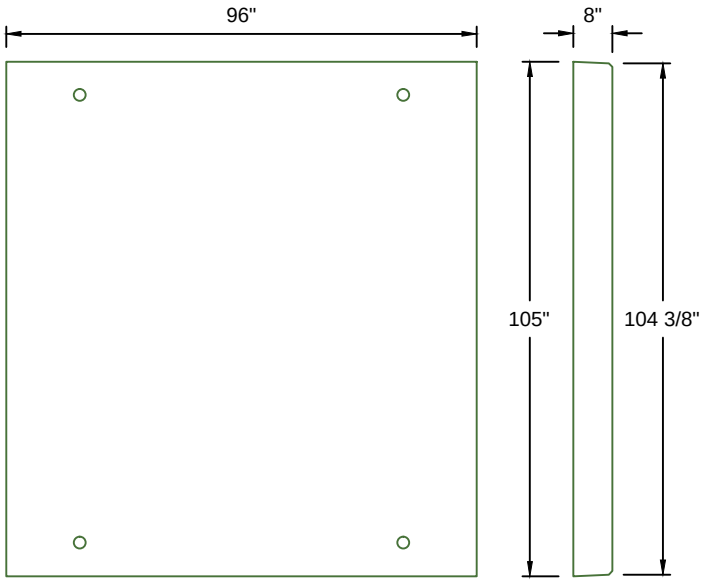

LHC9624-096

SCALE: 1/2"=1'-0"

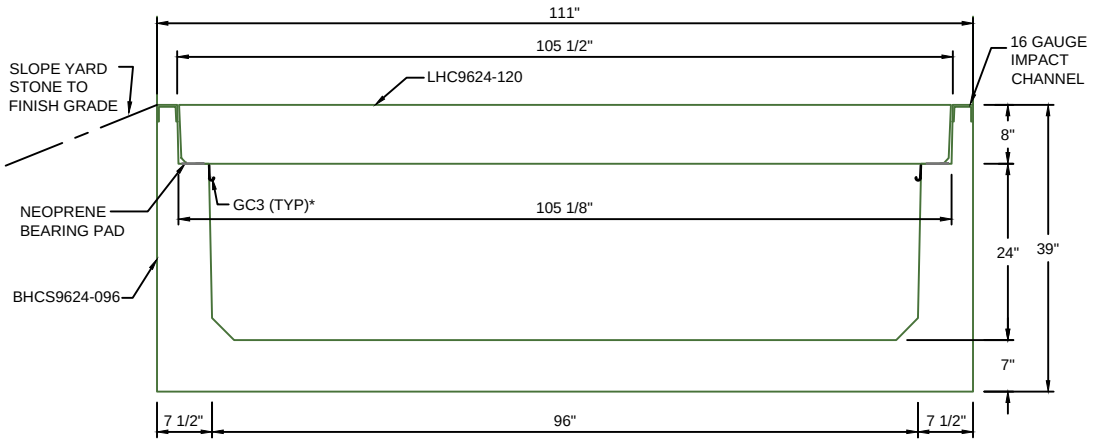

TYPICAL ROAD CROSSING
SECTION 96"W x 24"D

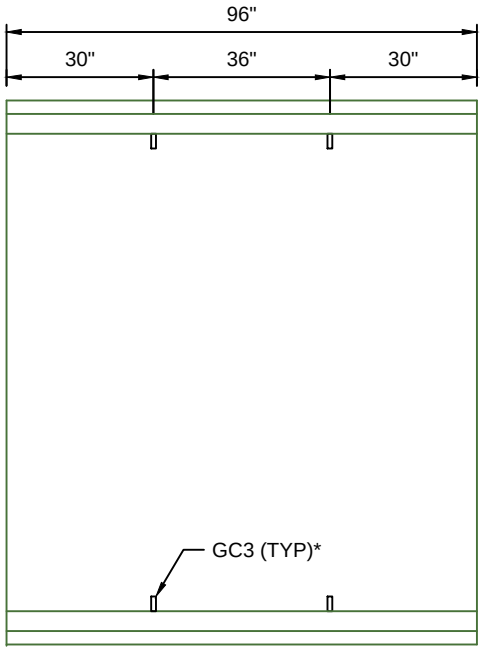

BHCS9624-096

SCALE: 1/2"=1'-0"

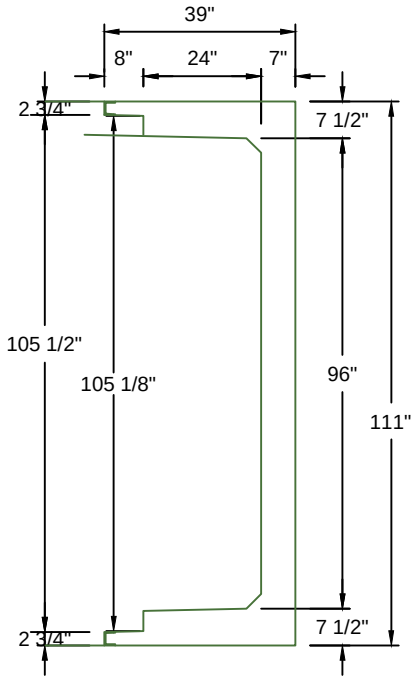

*GC3 (GROUND CLIPS) OPTIONAL

AASHTO HS20 DESIGN
(32,000 LBS / AXLE)

Trenwa Inc.
1419 ALEXANDRIA PIKE FORT THOMAS, KY 41075 859-781-0831

TYPICAL ROAD CROSSING BASE, LID &
SECTION FOR 96" WIDE x 24" DEEP TRENCH

Date:	Dwg. No.
5/7/2017	BHCS9624-096