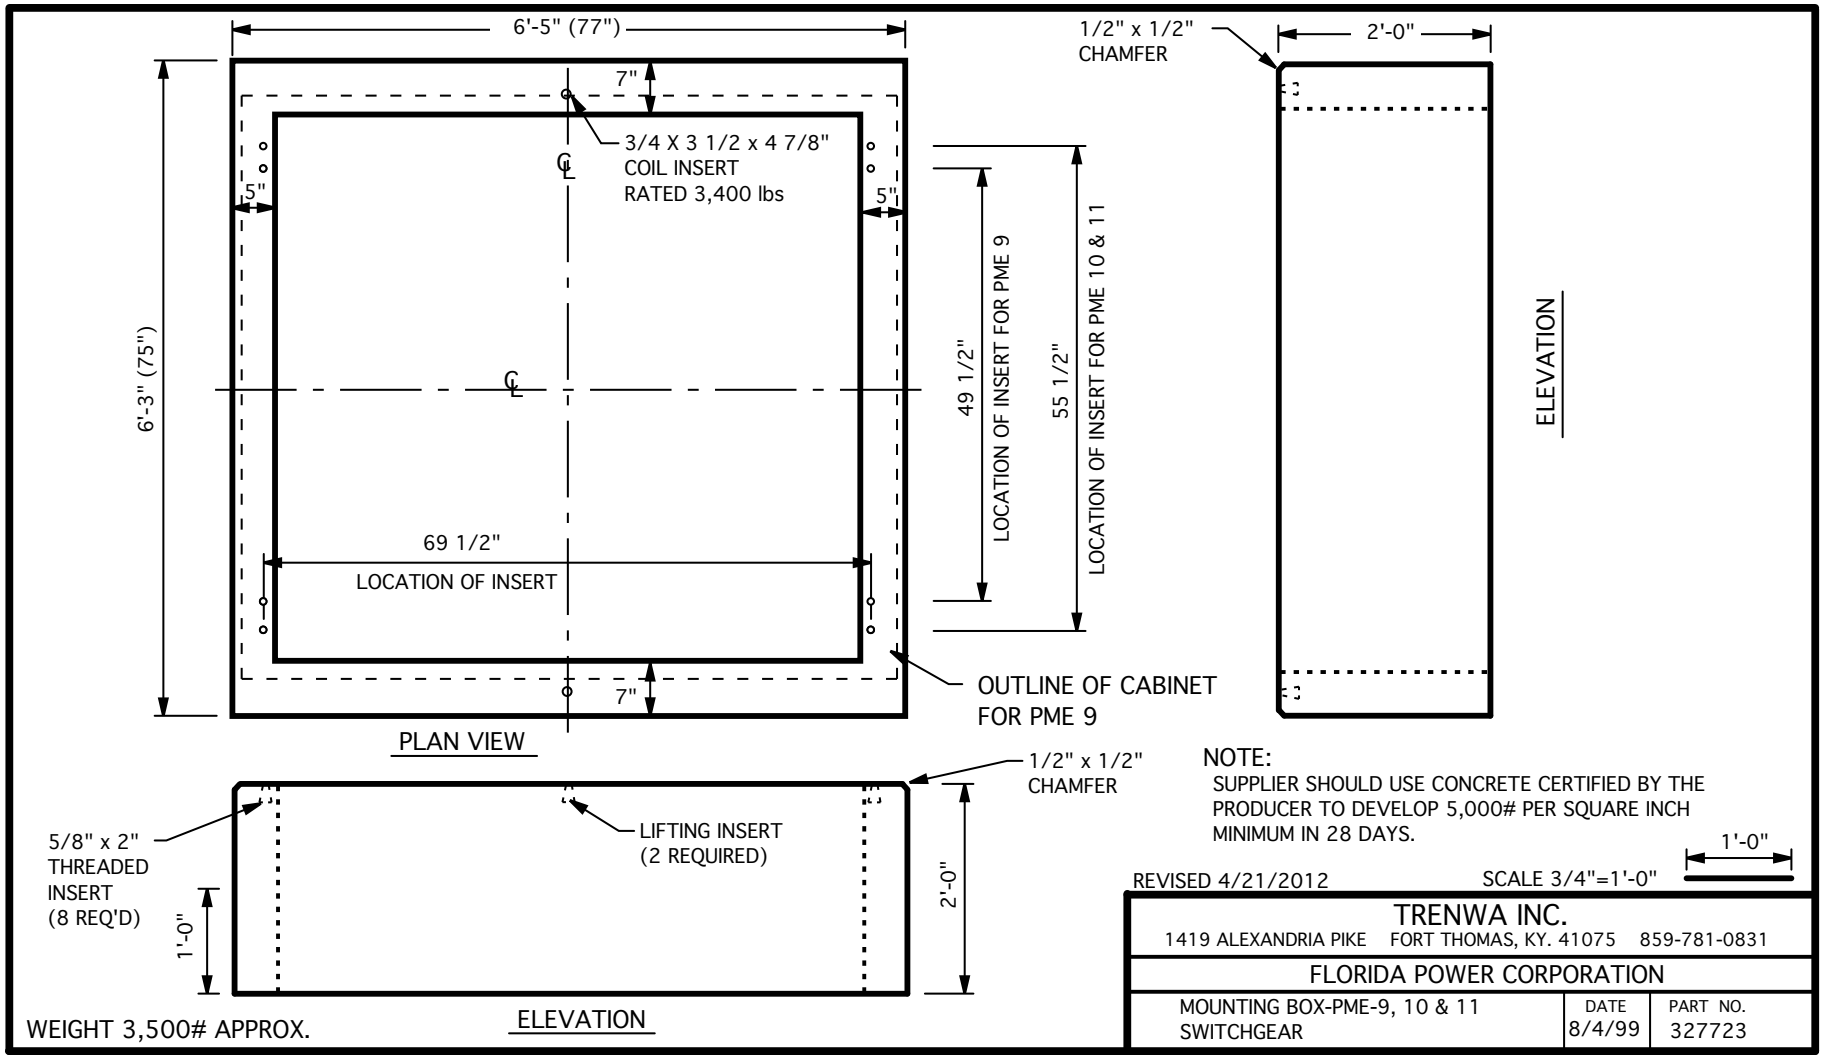

NOTE:
SUPPLIER SHOULD USE CONCRETE CERTIFIED BY THE PRODUCER TO DEVELOP 5,000# PER SQUARE INCH MINIMUM IN 28 DAYS.

1'-0"

REVISED 4/21/2012 SCALE 3/4"=1'-0"

TRENWA INC.
1419 ALEXANDRIA PIKE FORT THOMAS, KY. 41075 859-781-0831

FLORIDA POWER CORPORATION

MOUNTING BOX-PME-9, 10 & 11 SWITCHGEAR	DATE 8/4/99	PART NO. 327723