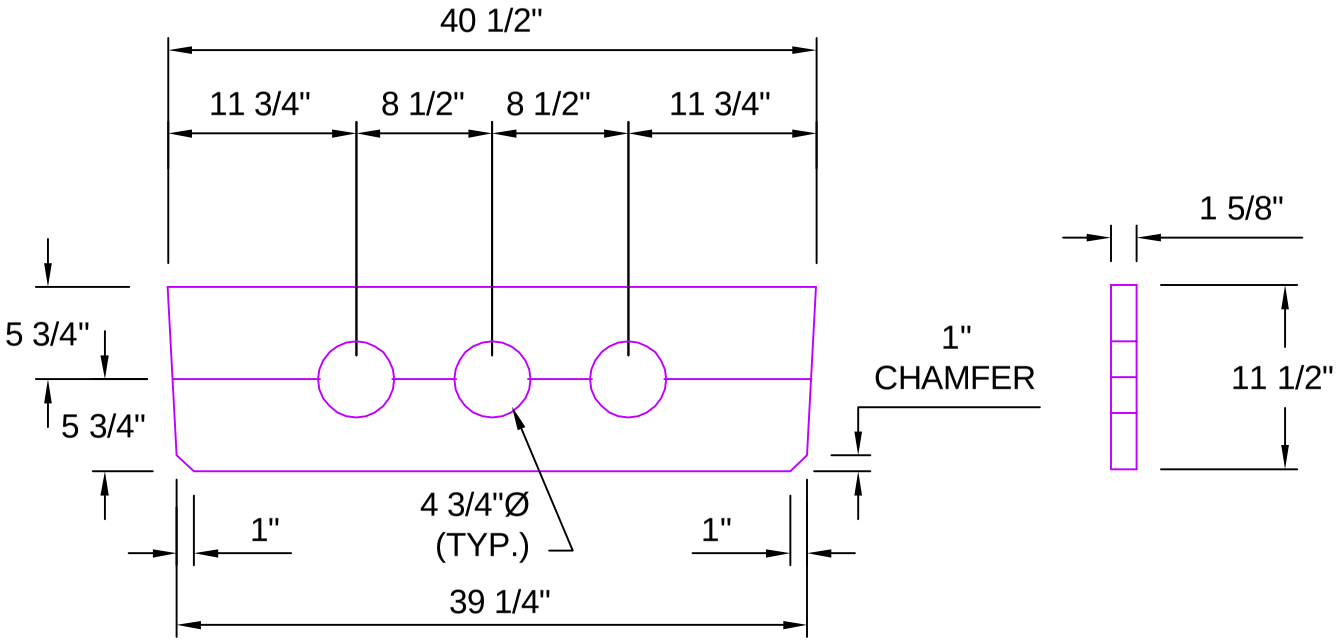

PB1 ASSEMBLY (ROAD CROSSING)

SCALE: 1" = 1'-0"

Trenwa Inc.

1419 ALEXANDRIA PIKE FORT THOMAS, KY. 41075 859-781-0831

POWER BLOCK ASSEMBLY	Date 03/21/03	Dwg. No.