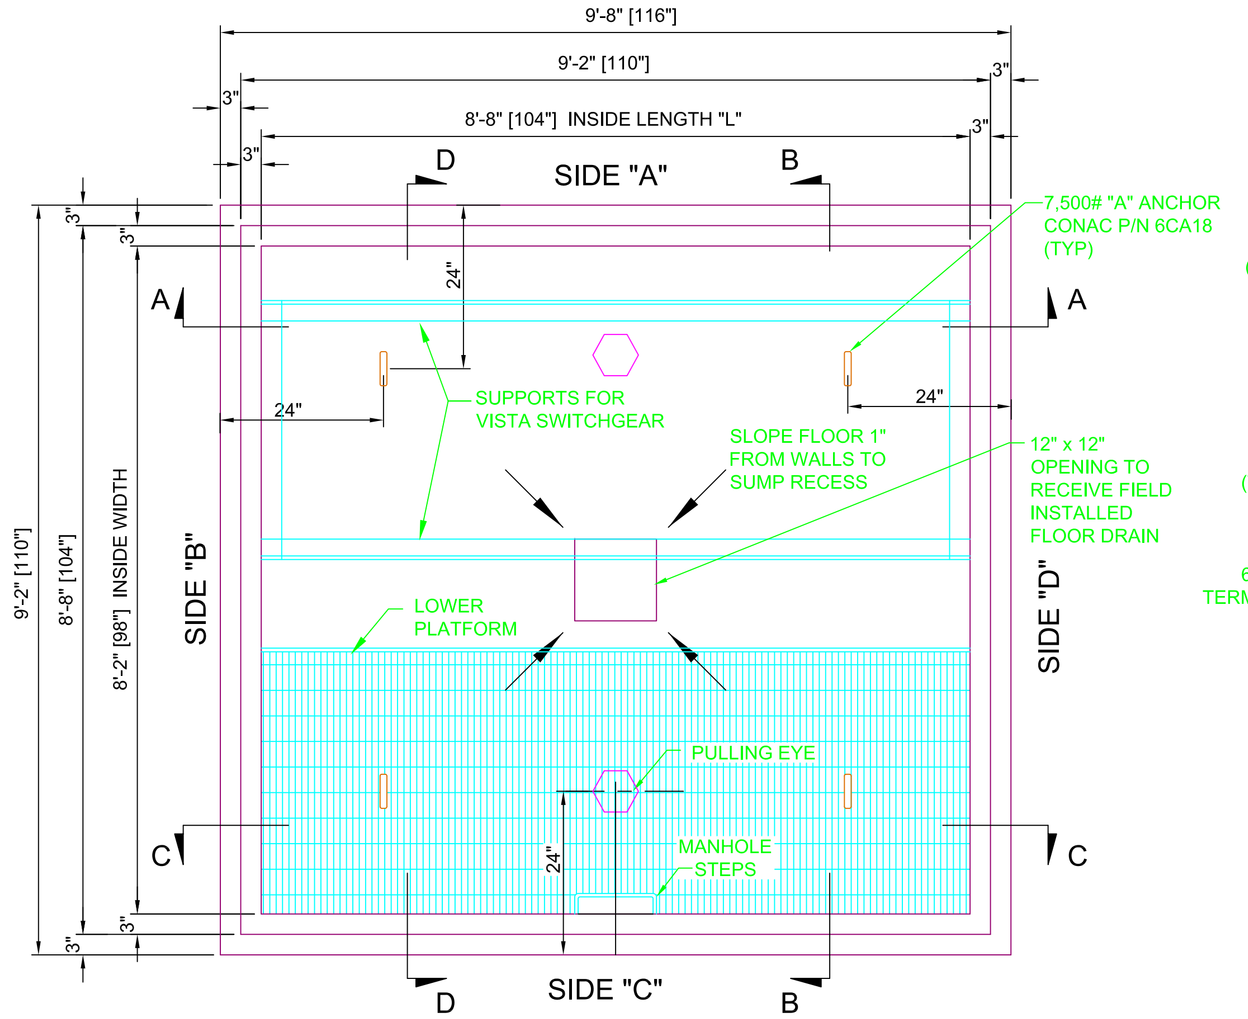

PLAN VIEW
(ANGLE SUPPORTS OMITTED FOR CLARITY)

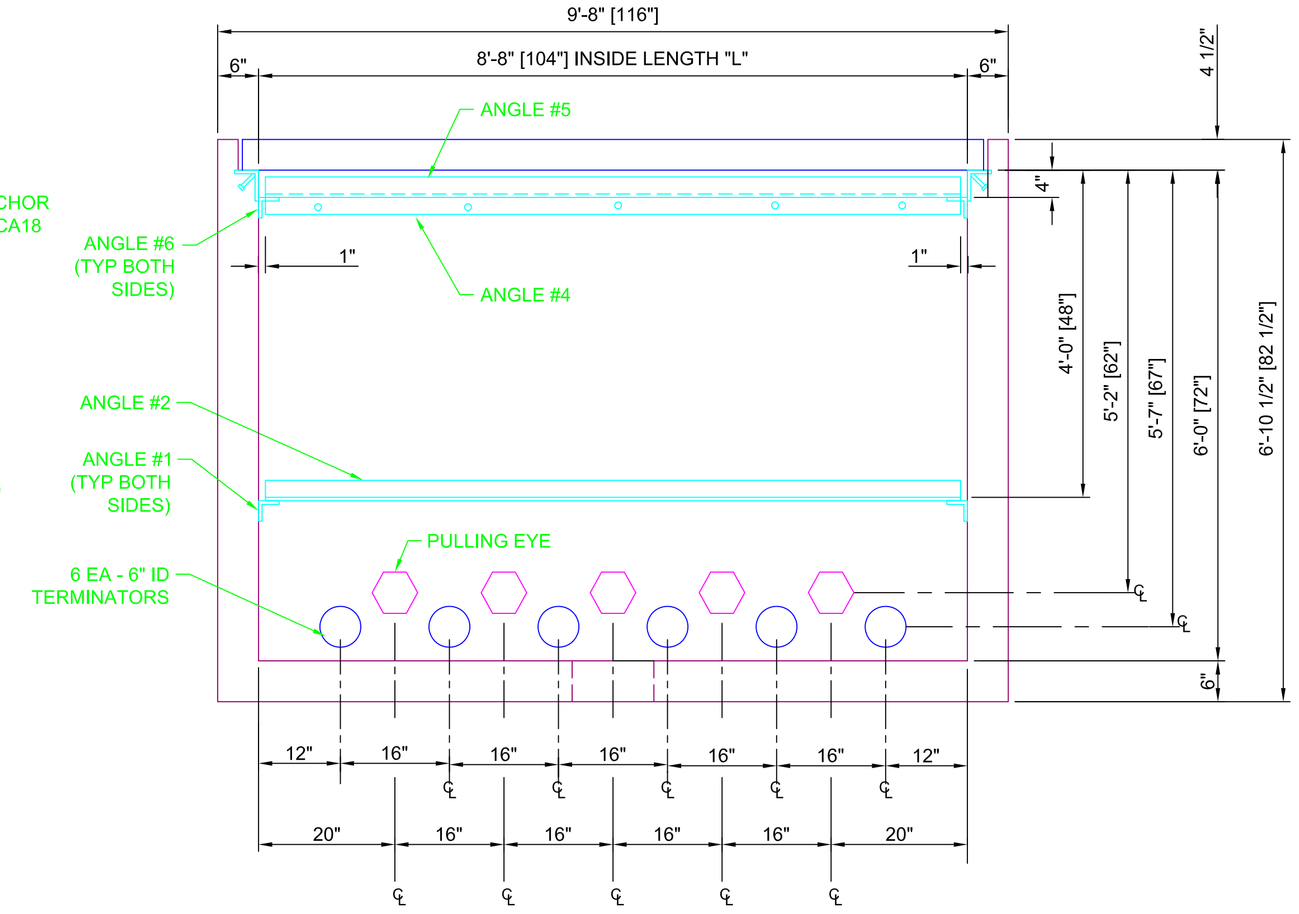

SECTION VIEW A-A
SWITCH GEAR END
(STANDING INSIDE BOX)

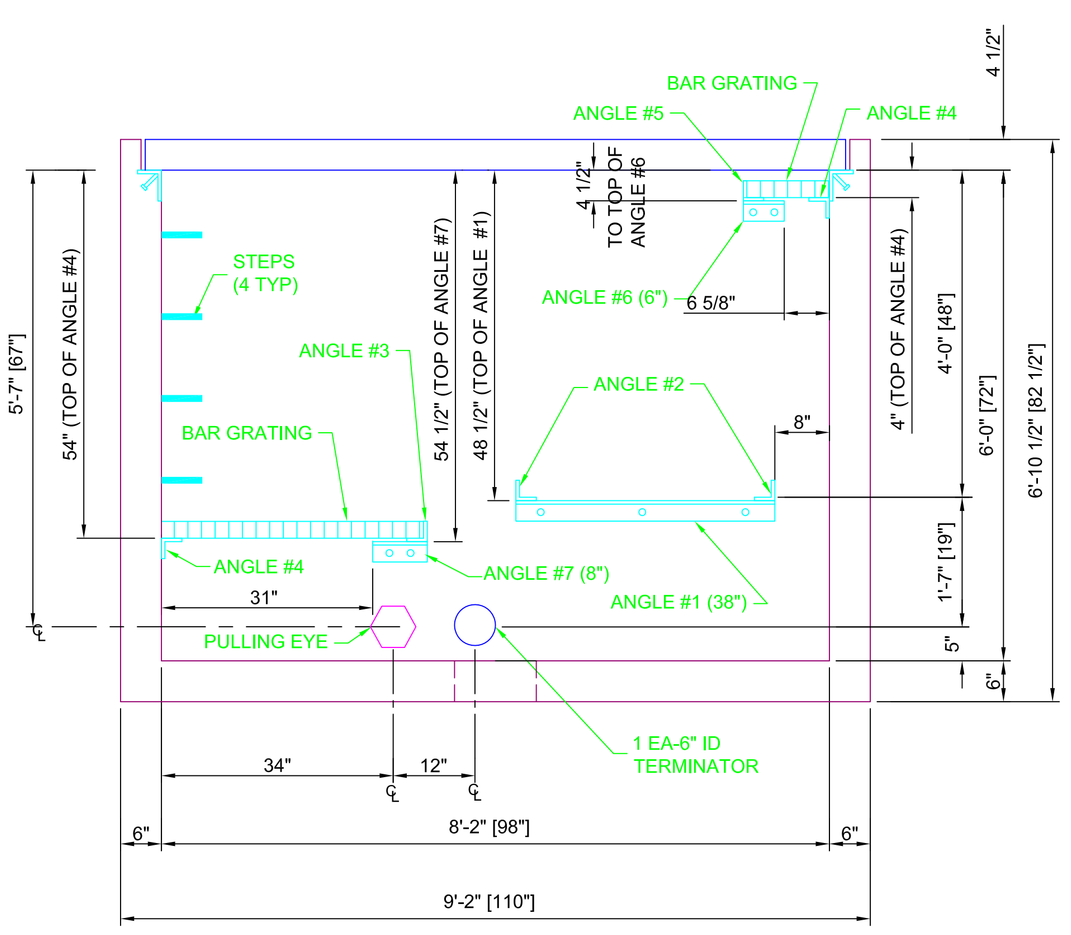

SECTION VIEW B-B
(STANDING INSIDE BOX)

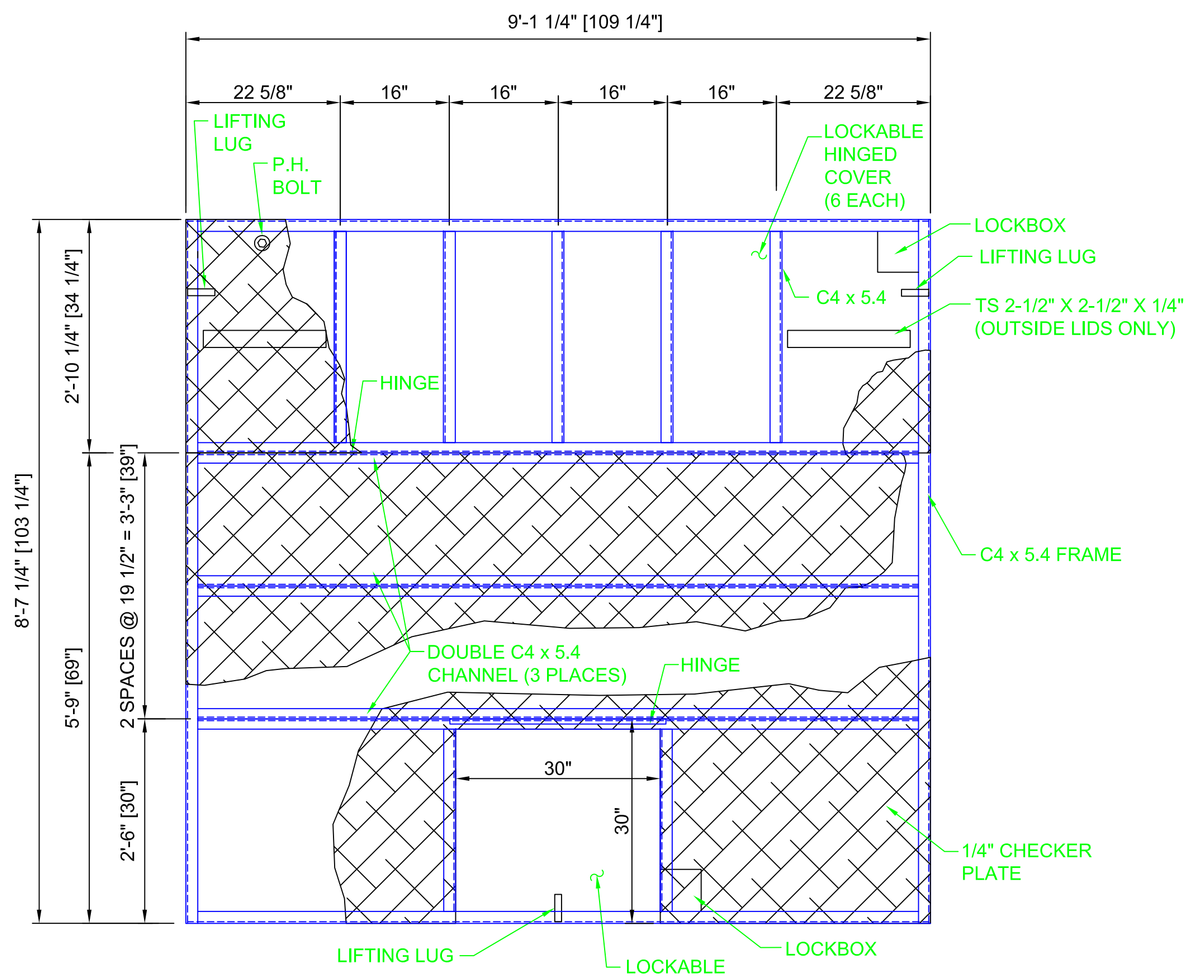

PLAN VIEW - LID
300 PSF LIVE LOAD
(NOT DESIGNED FOR VEHICULAR TRAFFIC)
HOT DIPPED GALVANIZED

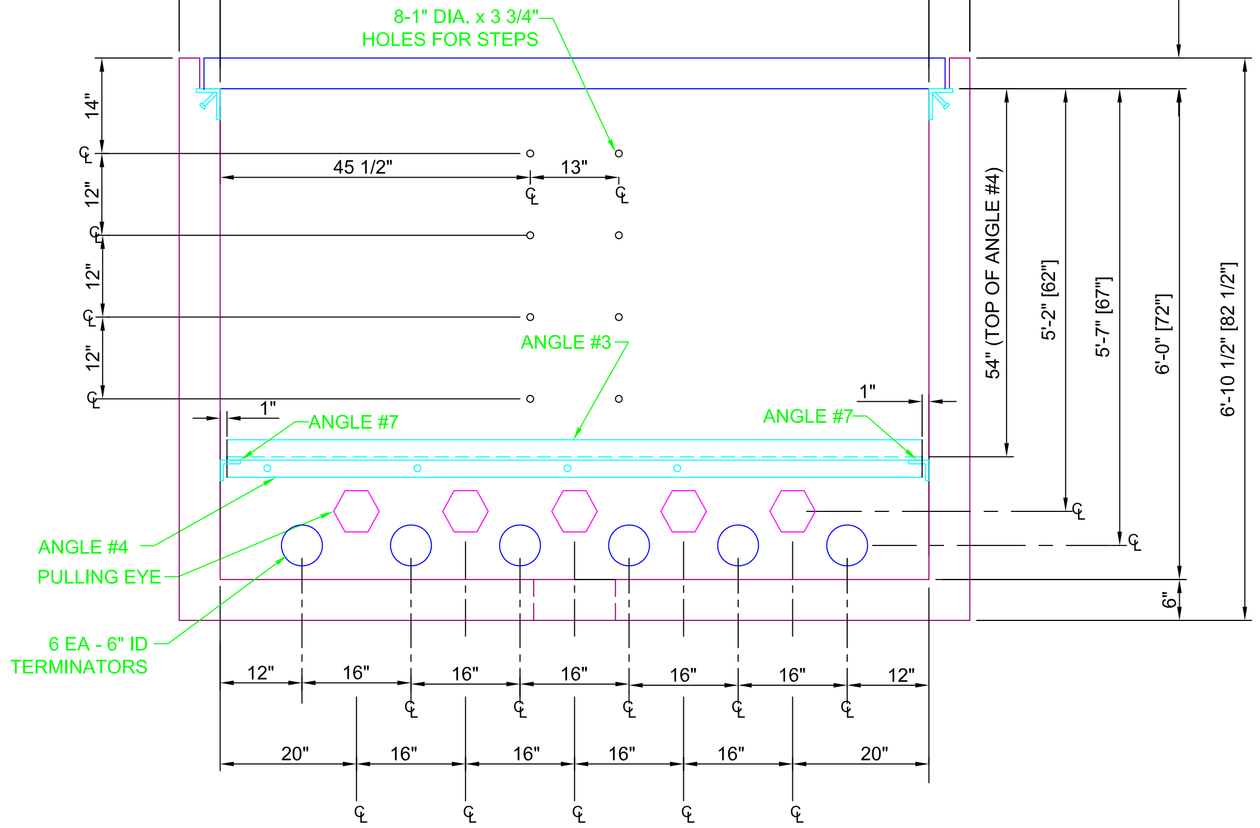

SECTION VIEW C-C
(STANDING INSIDE BOX)

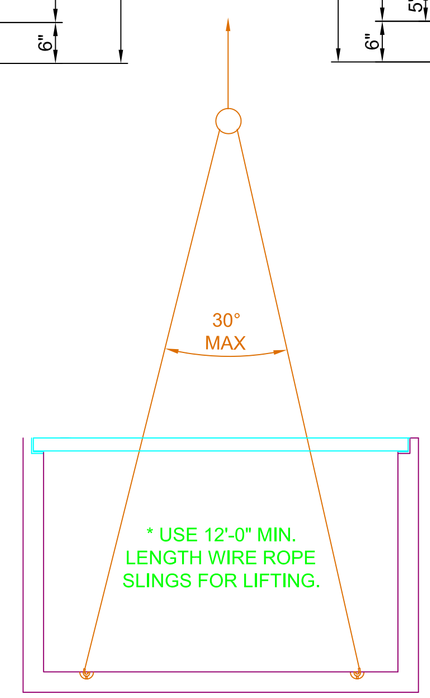

LIFTING DETAIL

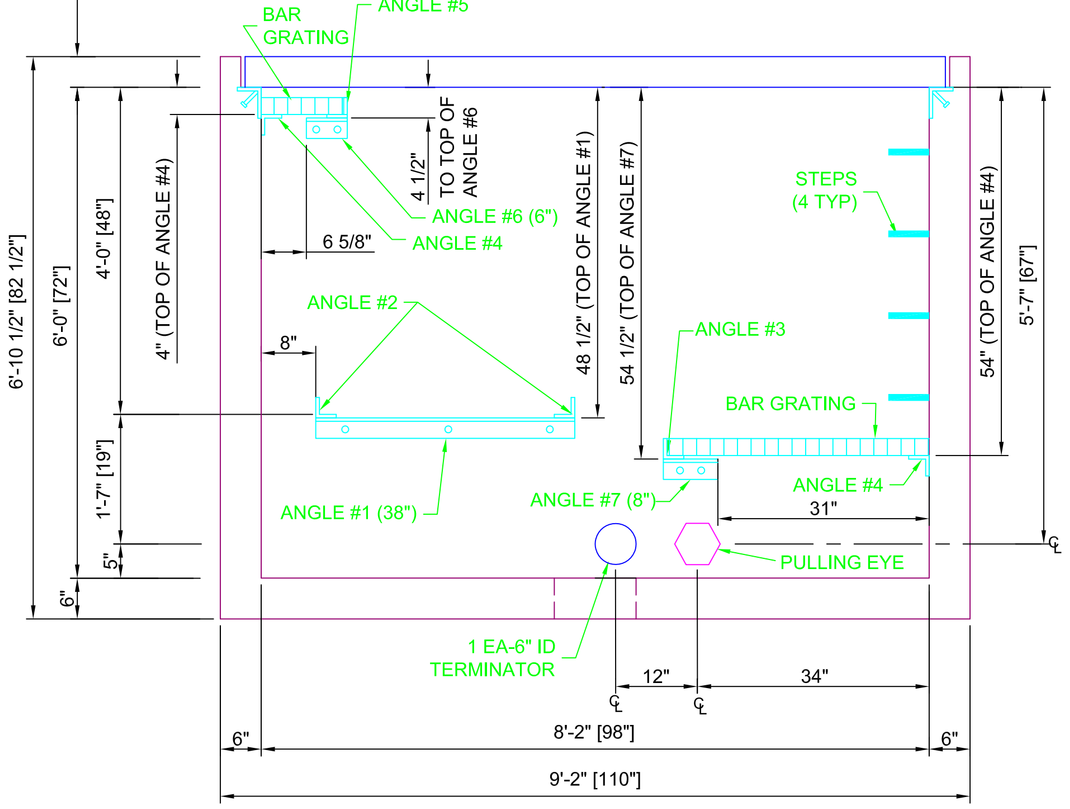

SECTION VIEW D-D
(STANDING INSIDE BOX)

NOTE:
CONCRETE BASE WEIGHT = 22,400#
STEEL LID WEIGHT = 1,500#

NO.	DATE	BY	REVISION

Trenwa Inc.
1419 ALEXANDRIA PIKE FORT THOMAS, KY 41075 859-781-0831

SCALE: 3/4" = 1'-0"	DRAWN BY: CGB	APPROVED BY: KR
DATE: MARCH 1, 2013	ARCH D-SIZE DRAWING	PLOT 1:1

6 WAY LIGHT DUTY VAULT-STEEL LID
S&C ELECTRIC 15.5kV VISTA SWITCHGEAR

DRAWING NUMBER
6WLD15-S